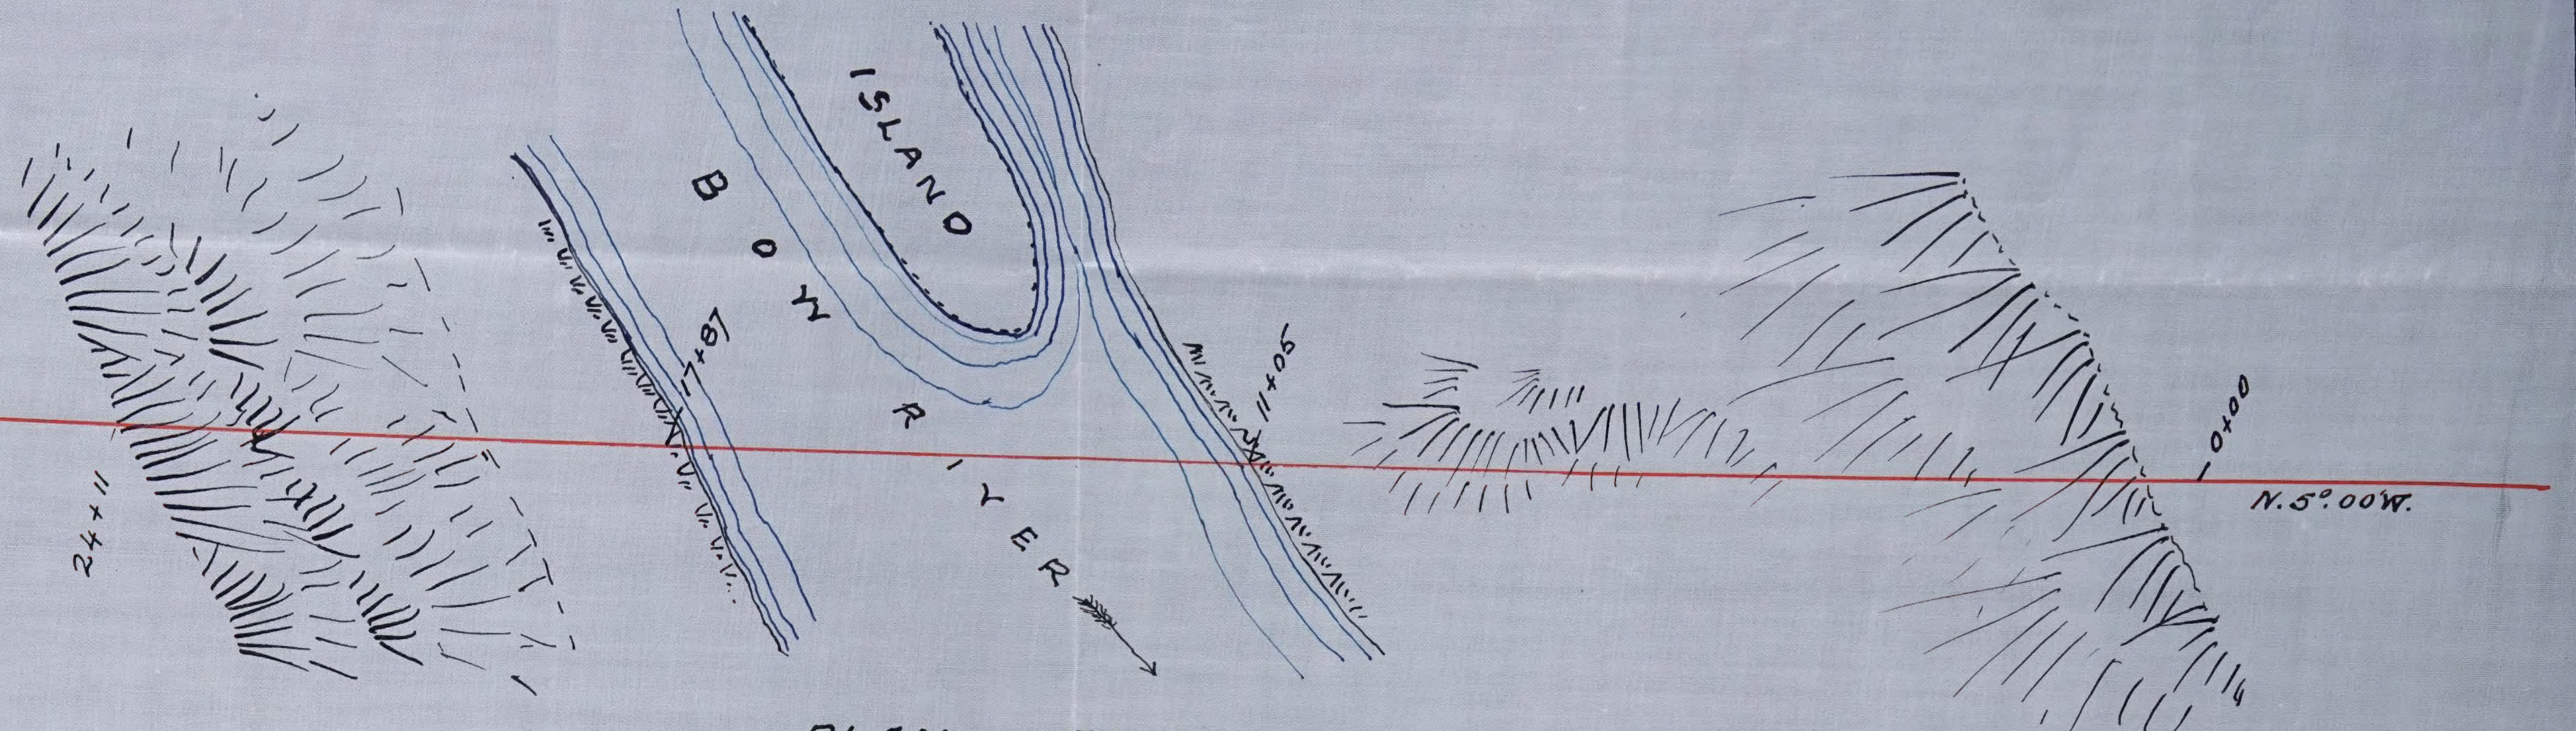

PLAN AND PROFILE
of
CROSSING OF BOW RIVER

ABOUT 1500 FEET WEST OF SHADICKS RANCH
Sec. 24, Tp. 21, R. 27, W. 4.
Sec.

SCALE HOR. 200 FT. / VERT. 20 FT. = 1. INCH

Hugh D. Lumsden
26th Aug. 1901

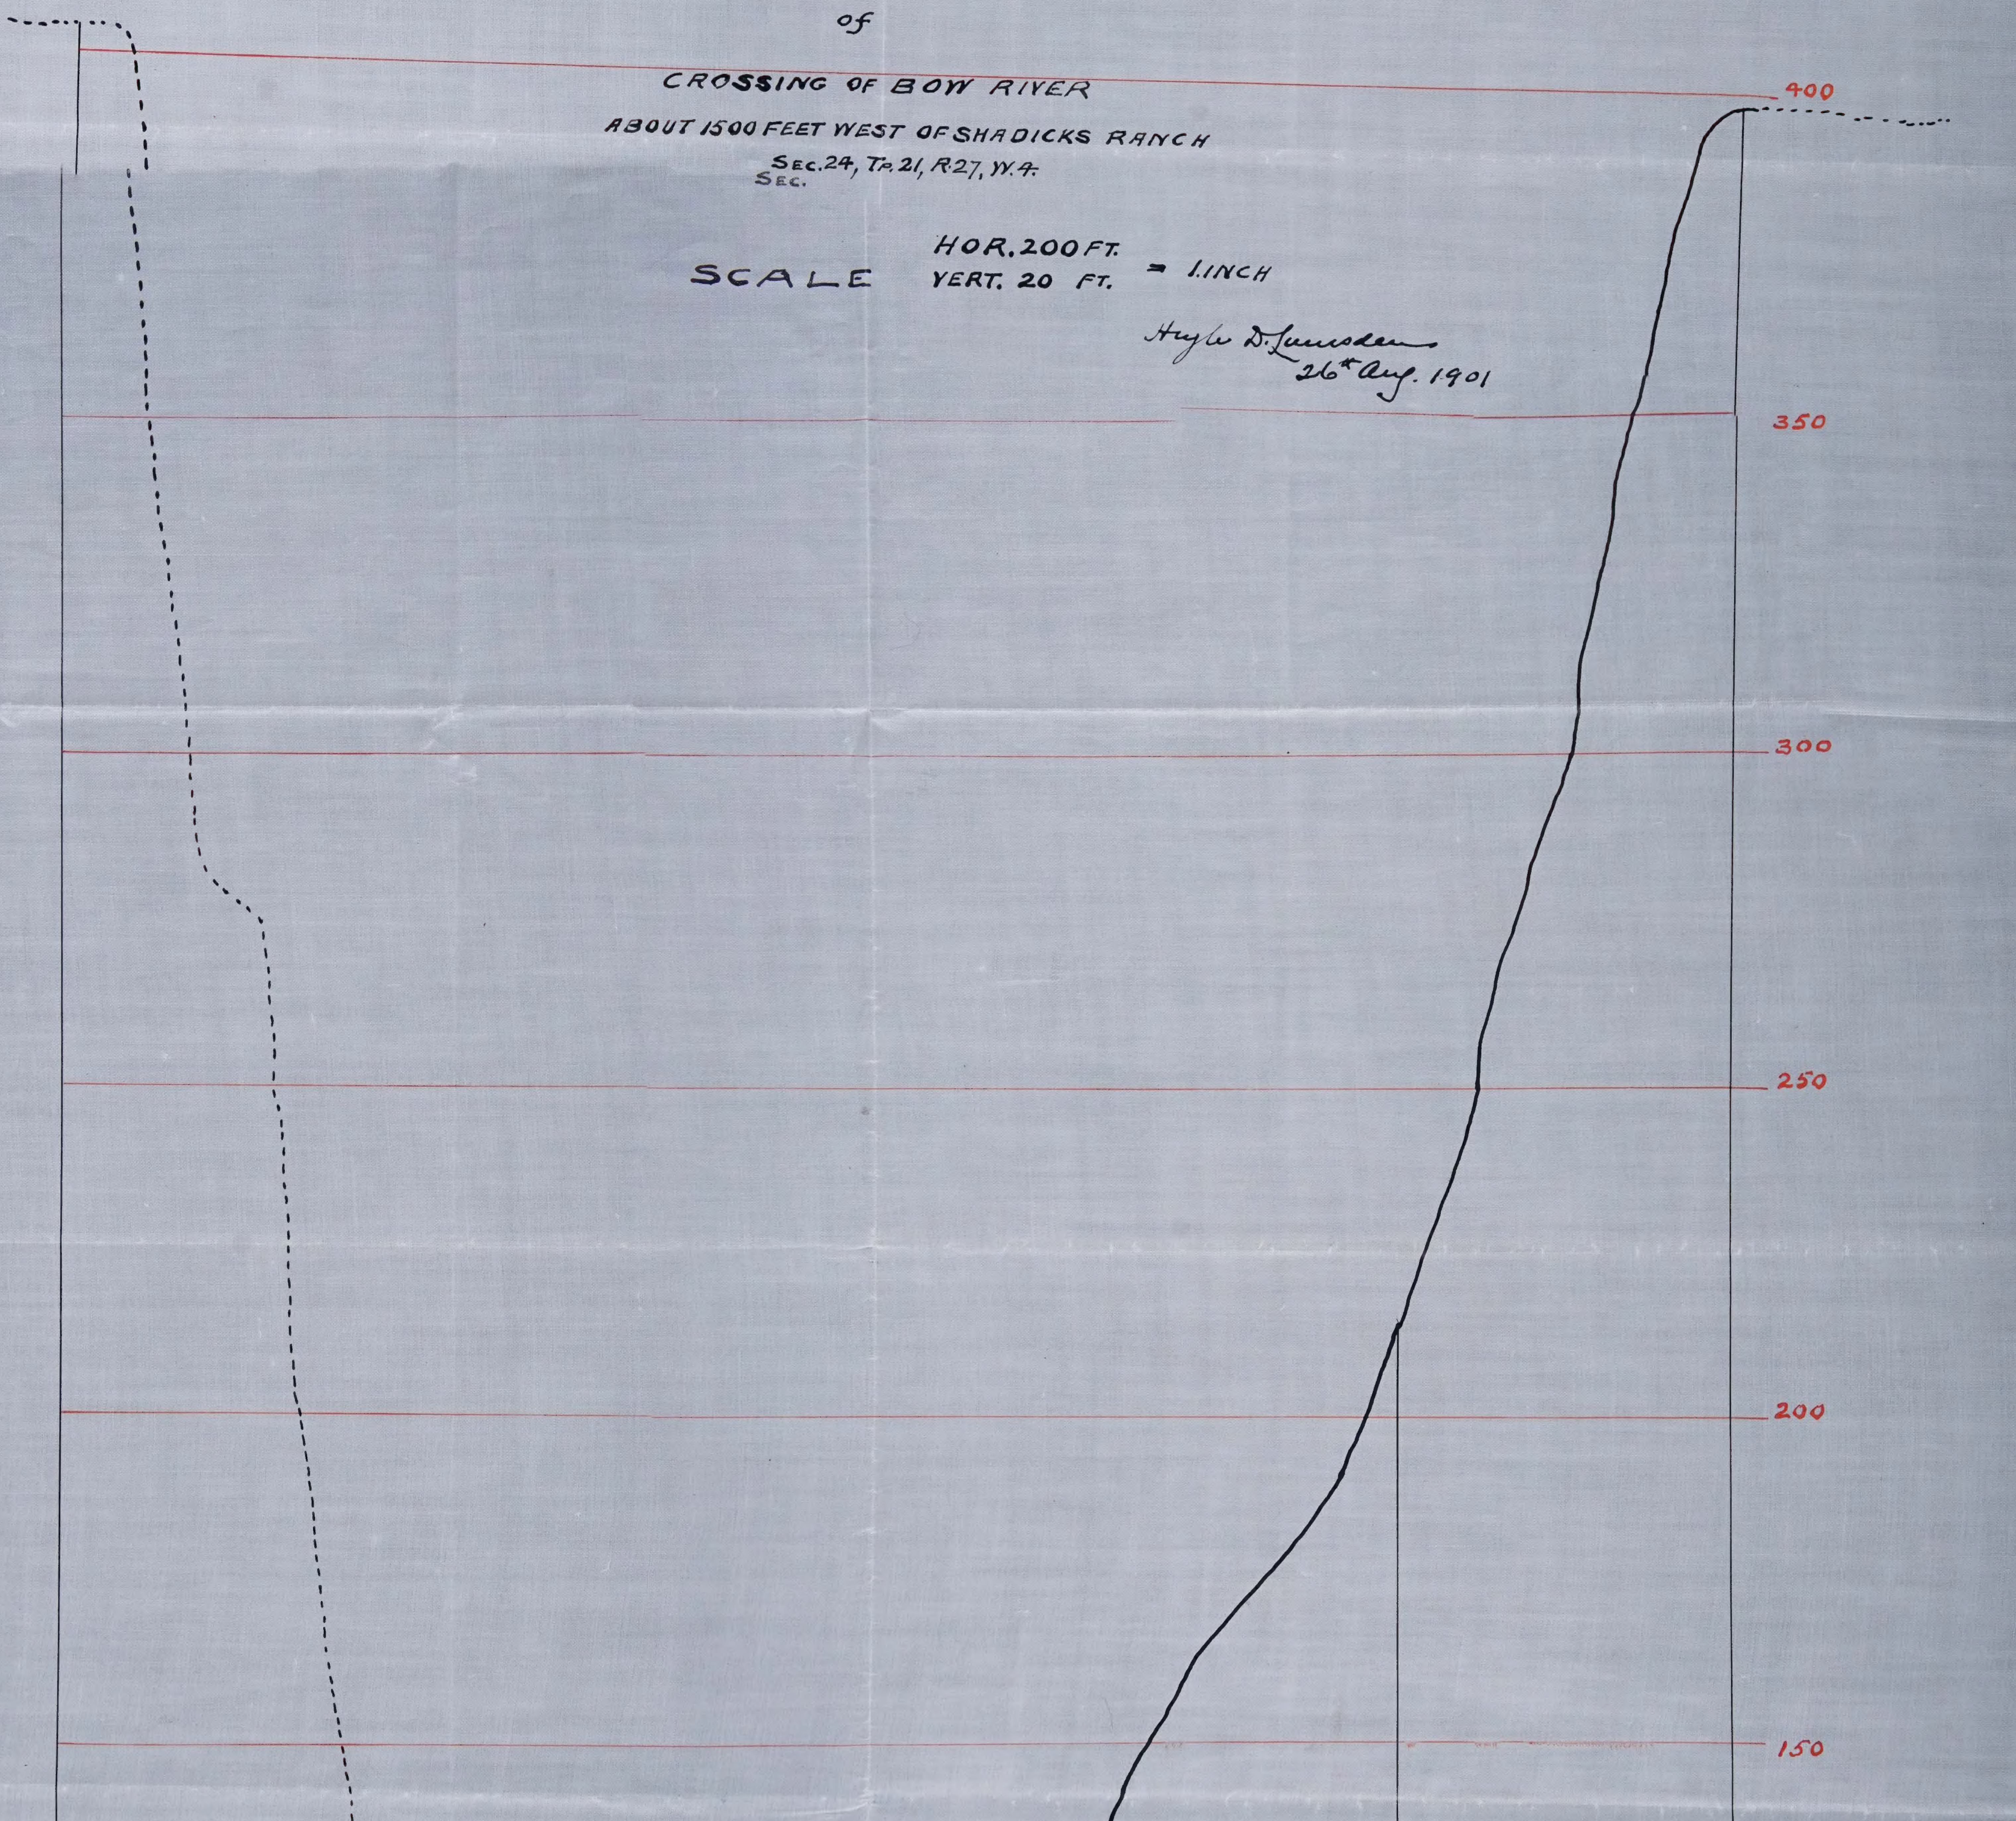

probably = 300' in Irrigation Su

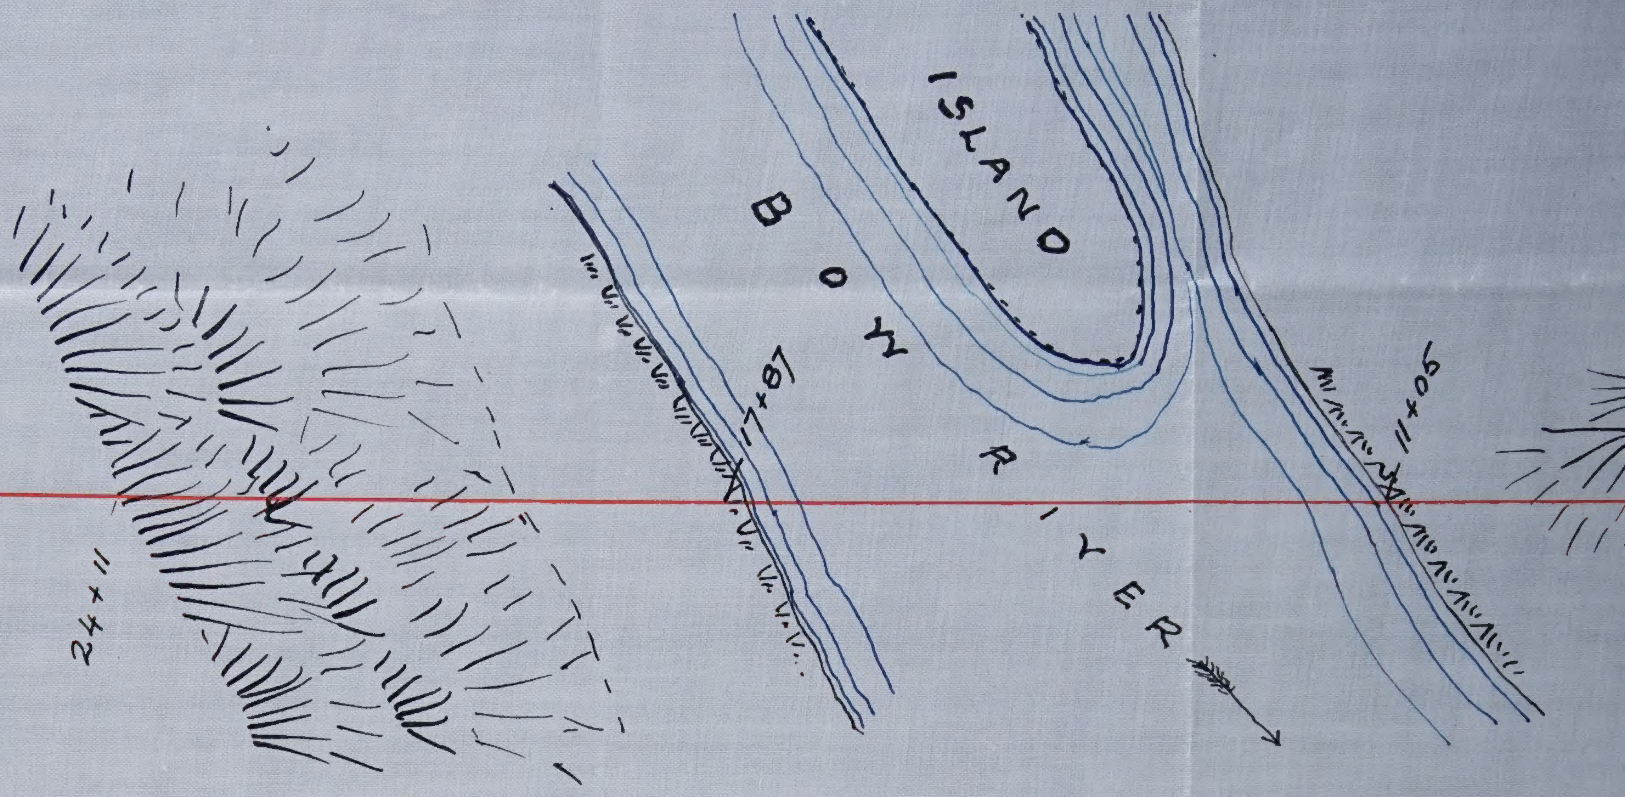

PLAN AND PROFILE

of

CROSSING OF BOW RIVER

ABOUT 1500 FEET WEST OF SHADICKS RAN

SEC. 24, TP. 21, R. 27, W. 4.

SCALE HOR. 200 FT. =
VERT. 20 FT. =

H

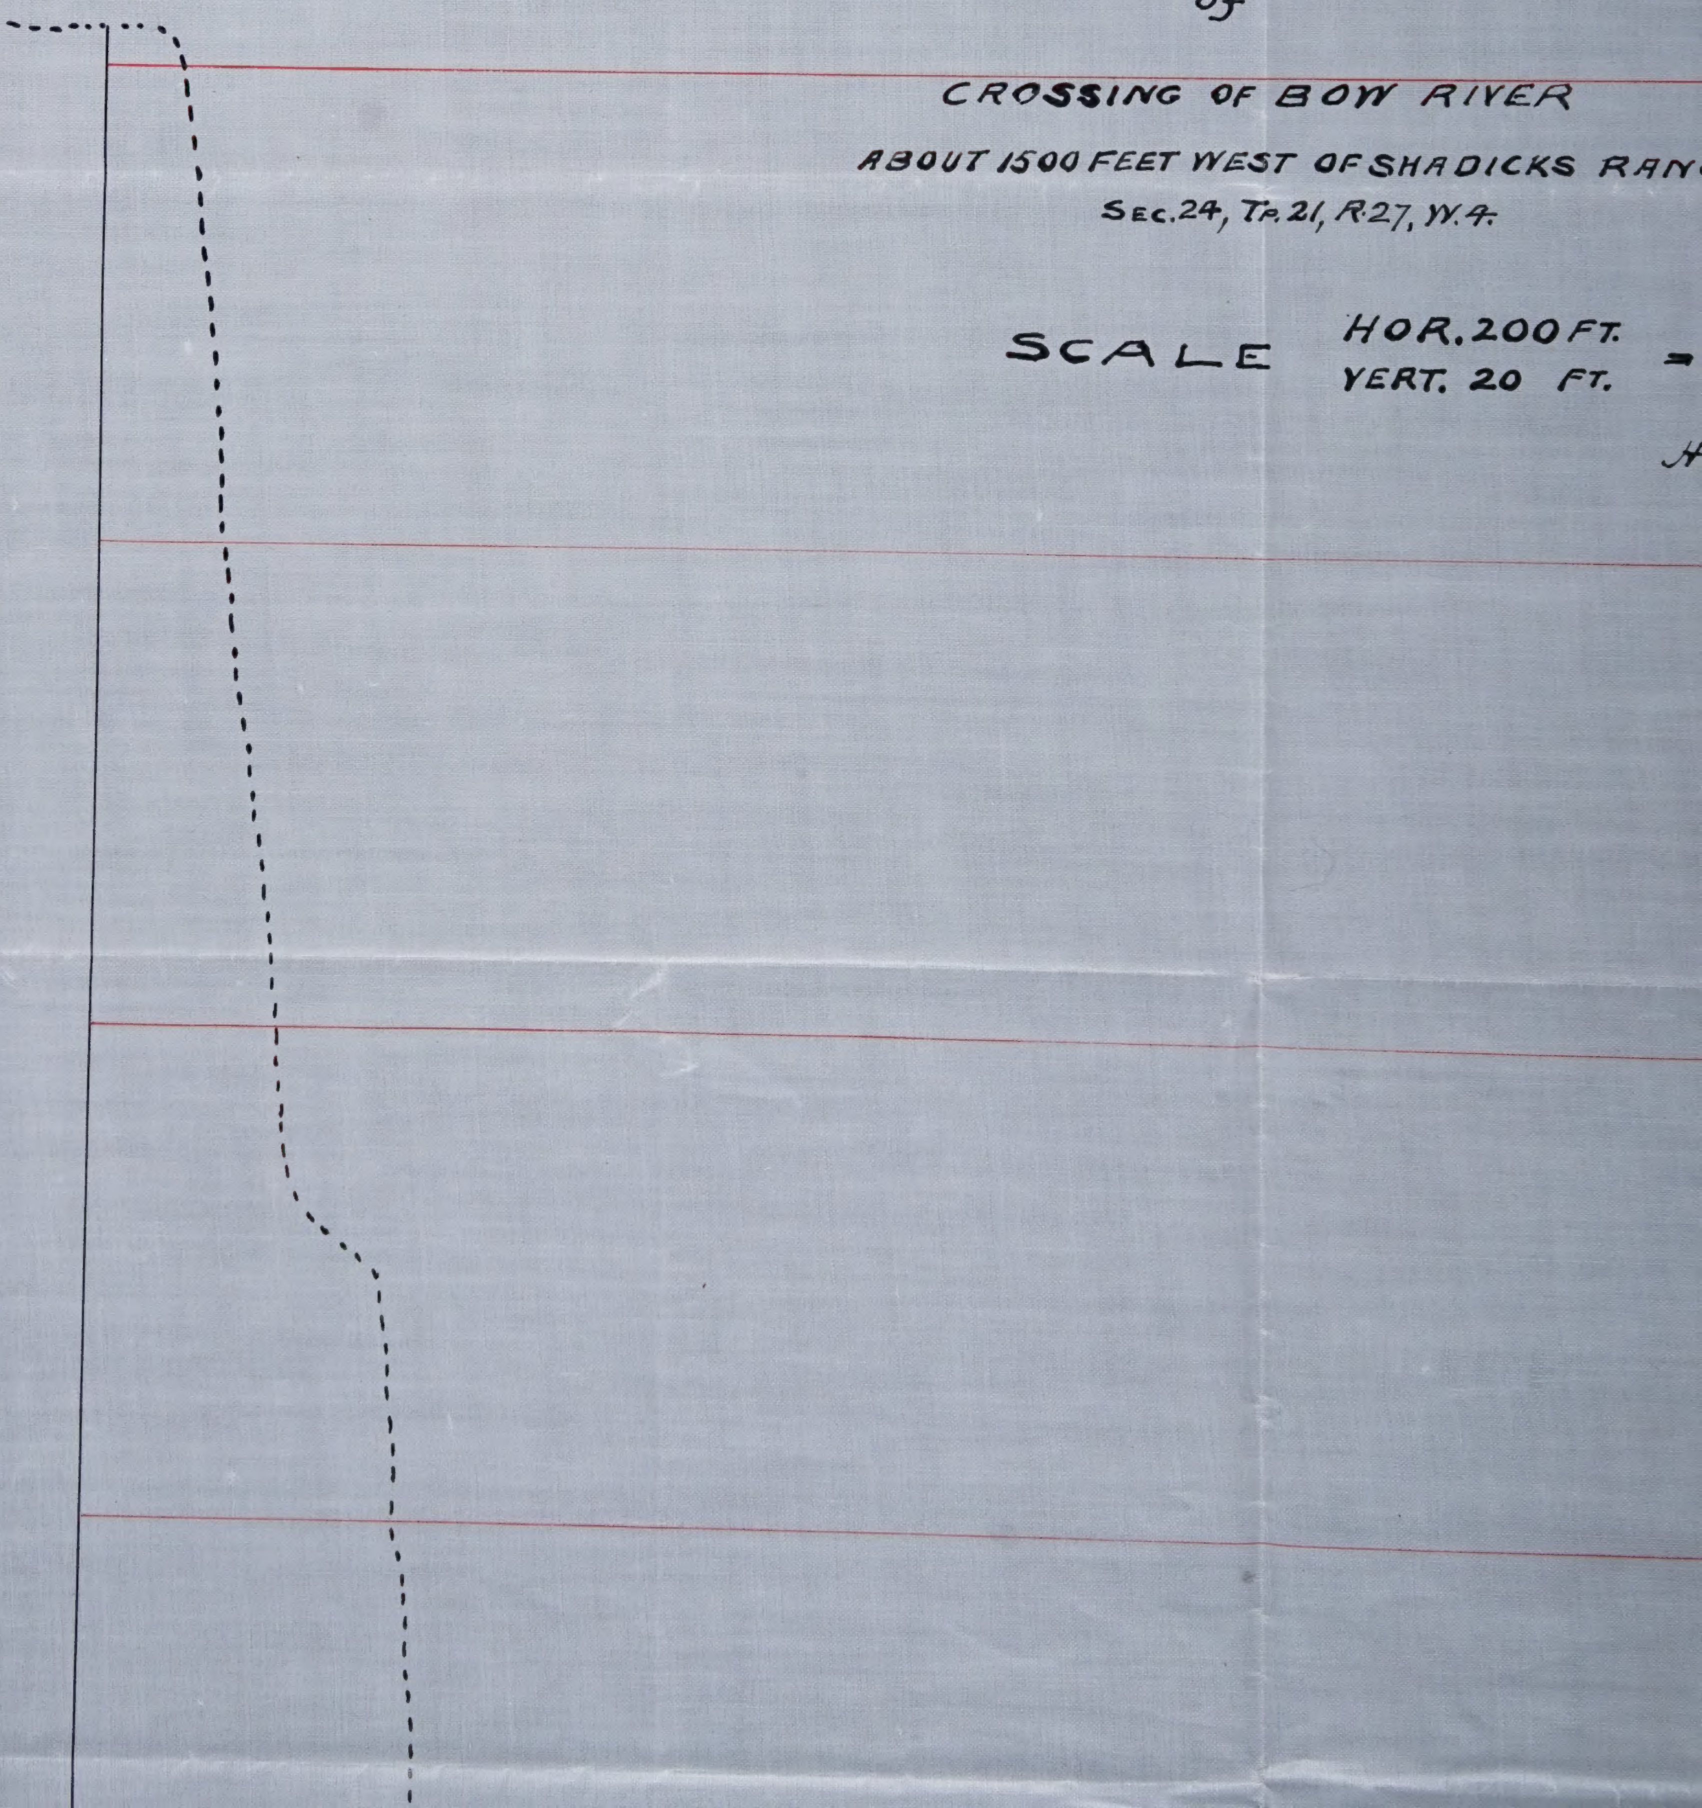

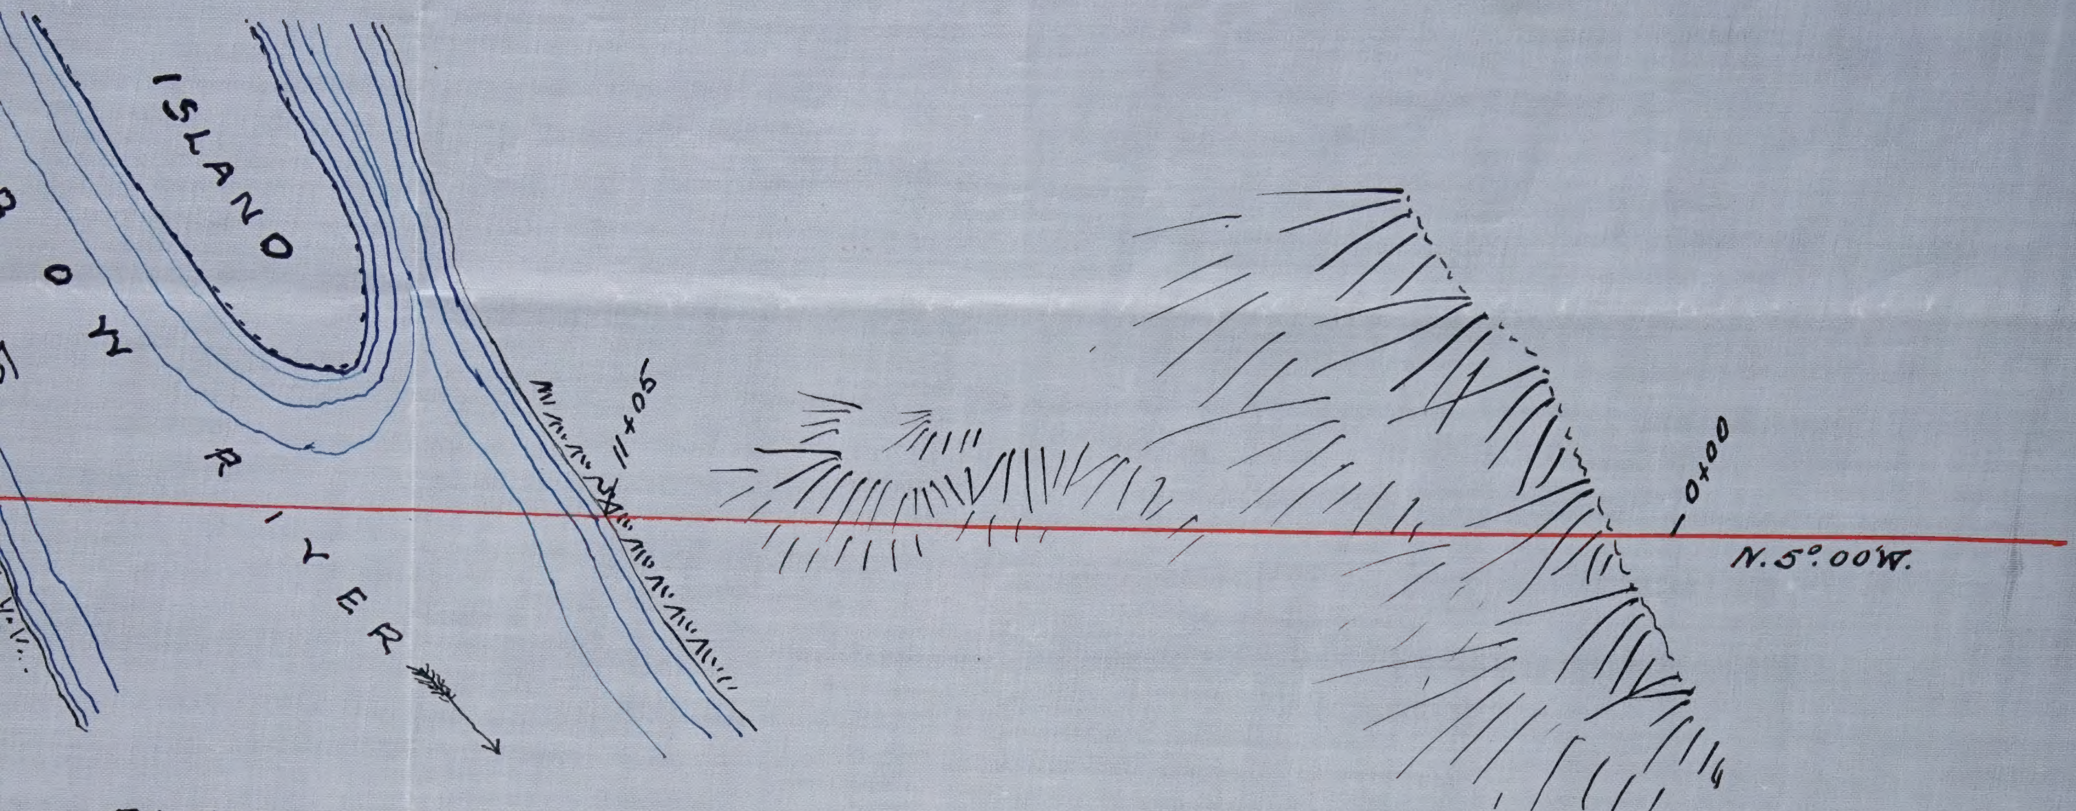

PLAN AND PROFILE

of

CROSSING OF BOW RIVER

ABOUT 1500 FEET WEST OF SHADICKS RANCH

SEC. 24, TP. 21, R. 27, W. 4.

SCALE HOR. 200 FT. / VERT. 20 FT. = 1 INCH

Hugh D. Lumsden
26th Aug. 1901

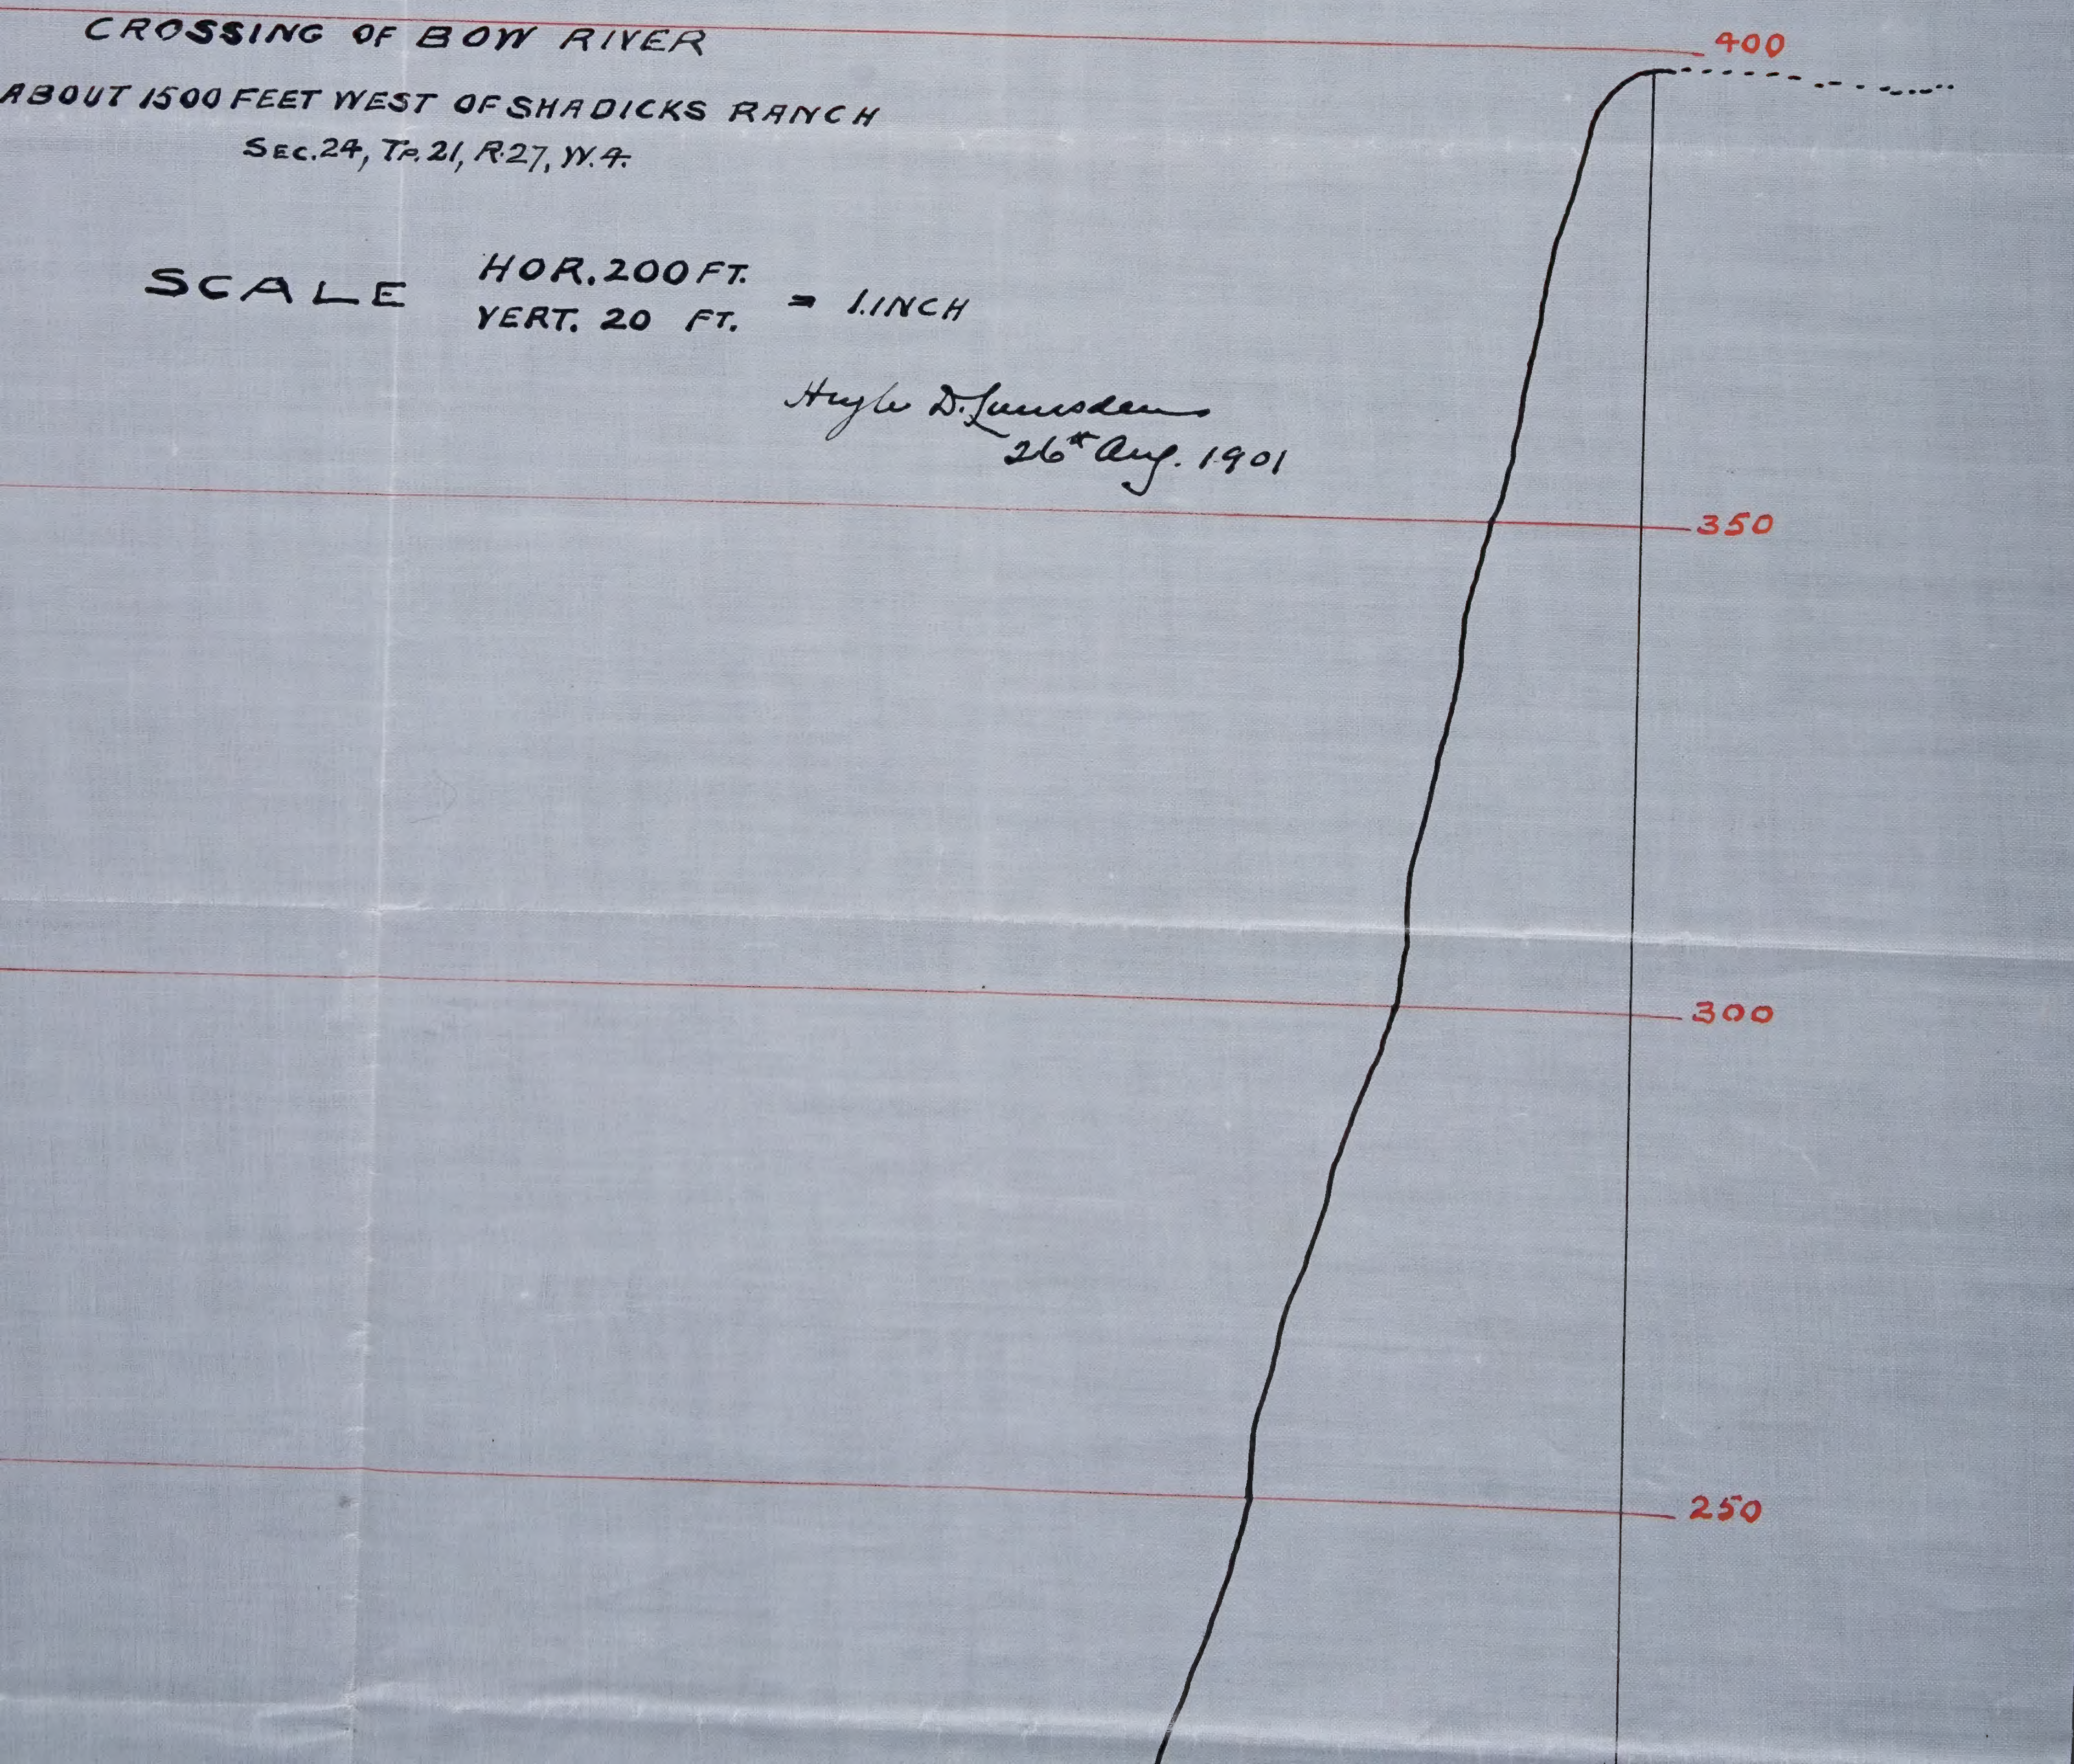

ABOUT 1500 FEET WEST OF SHADICKS RANCH

SEC. 24, TP. 21, R. 27, W. 4.

SCALE HOR. 200 FT. = 1. INCH
VERT. 20 FT.

Hugh D. Lumsden
26th Aug. 1901

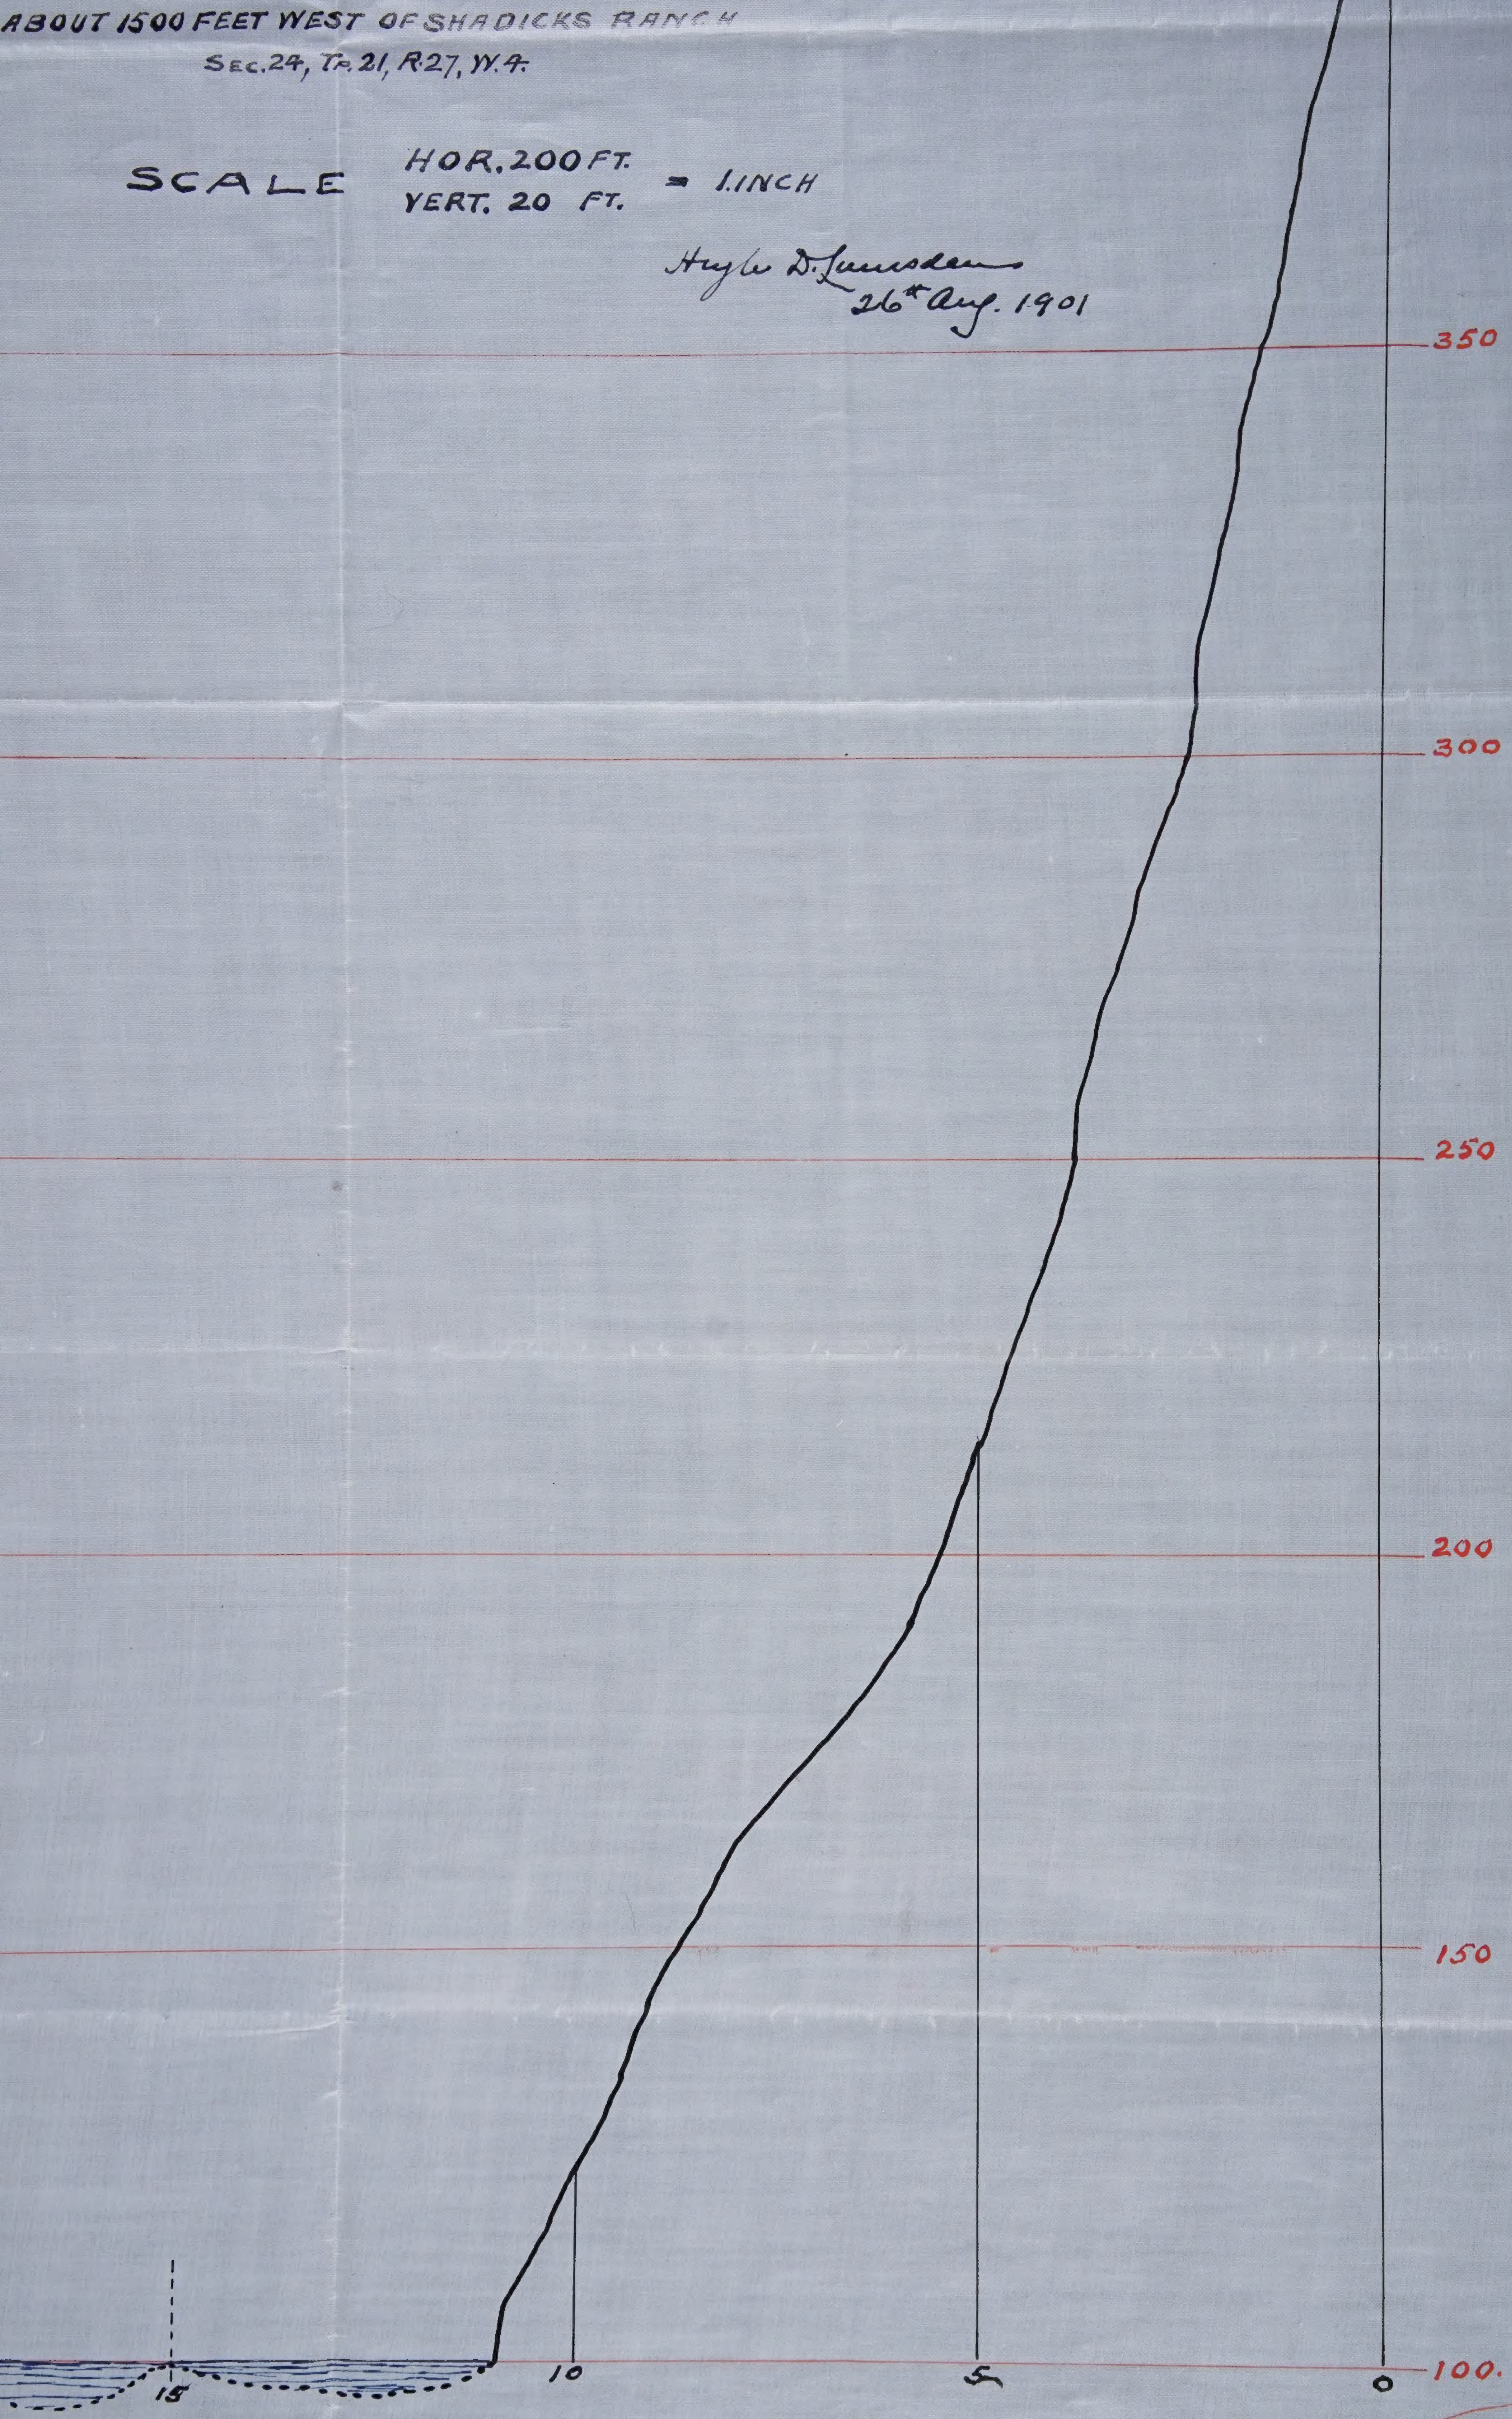

probably = 300 on Irrigation Su

SEC. 24, TP. 21, R. 27, W. 4.

SCALE HOR. 200 FT.
VERT. 20 FT.

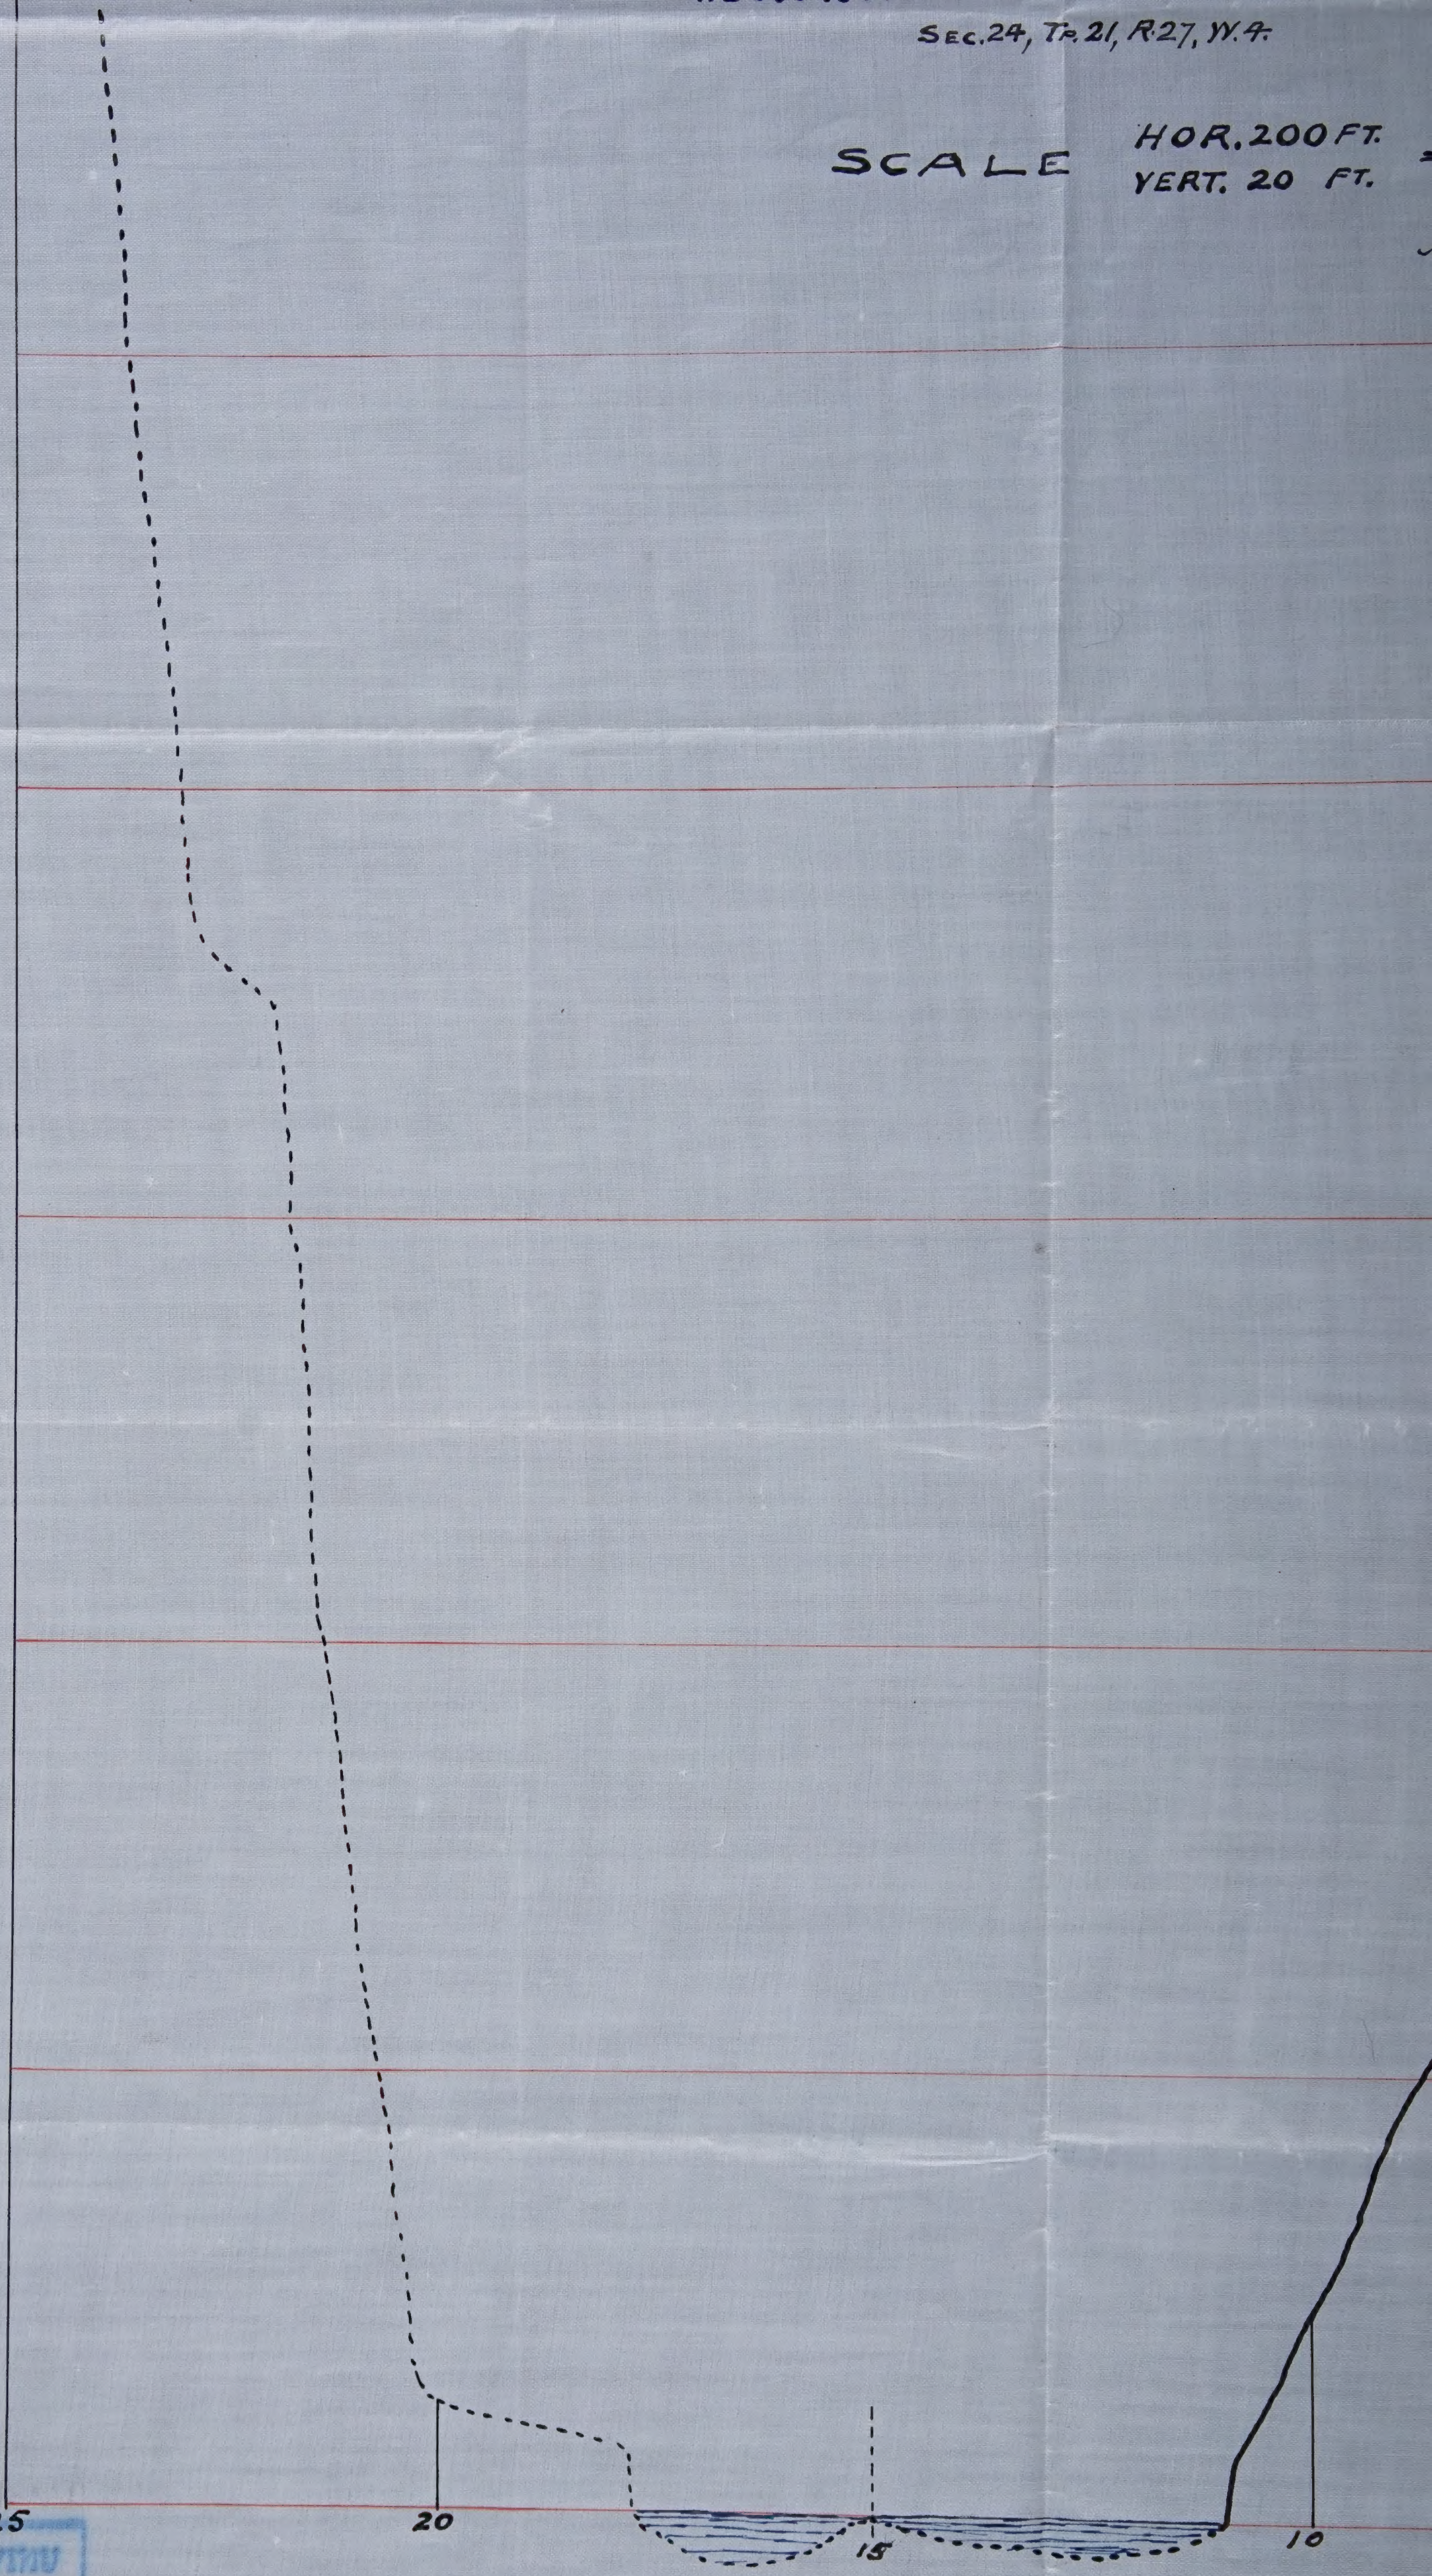

UAA-1974-169-9/2/7/6/6-001

UNIVERSITY OF ALBERTA
ARCHIVES
Accession No. 74-169
Reference No. M.G. 9/2/7/6/6